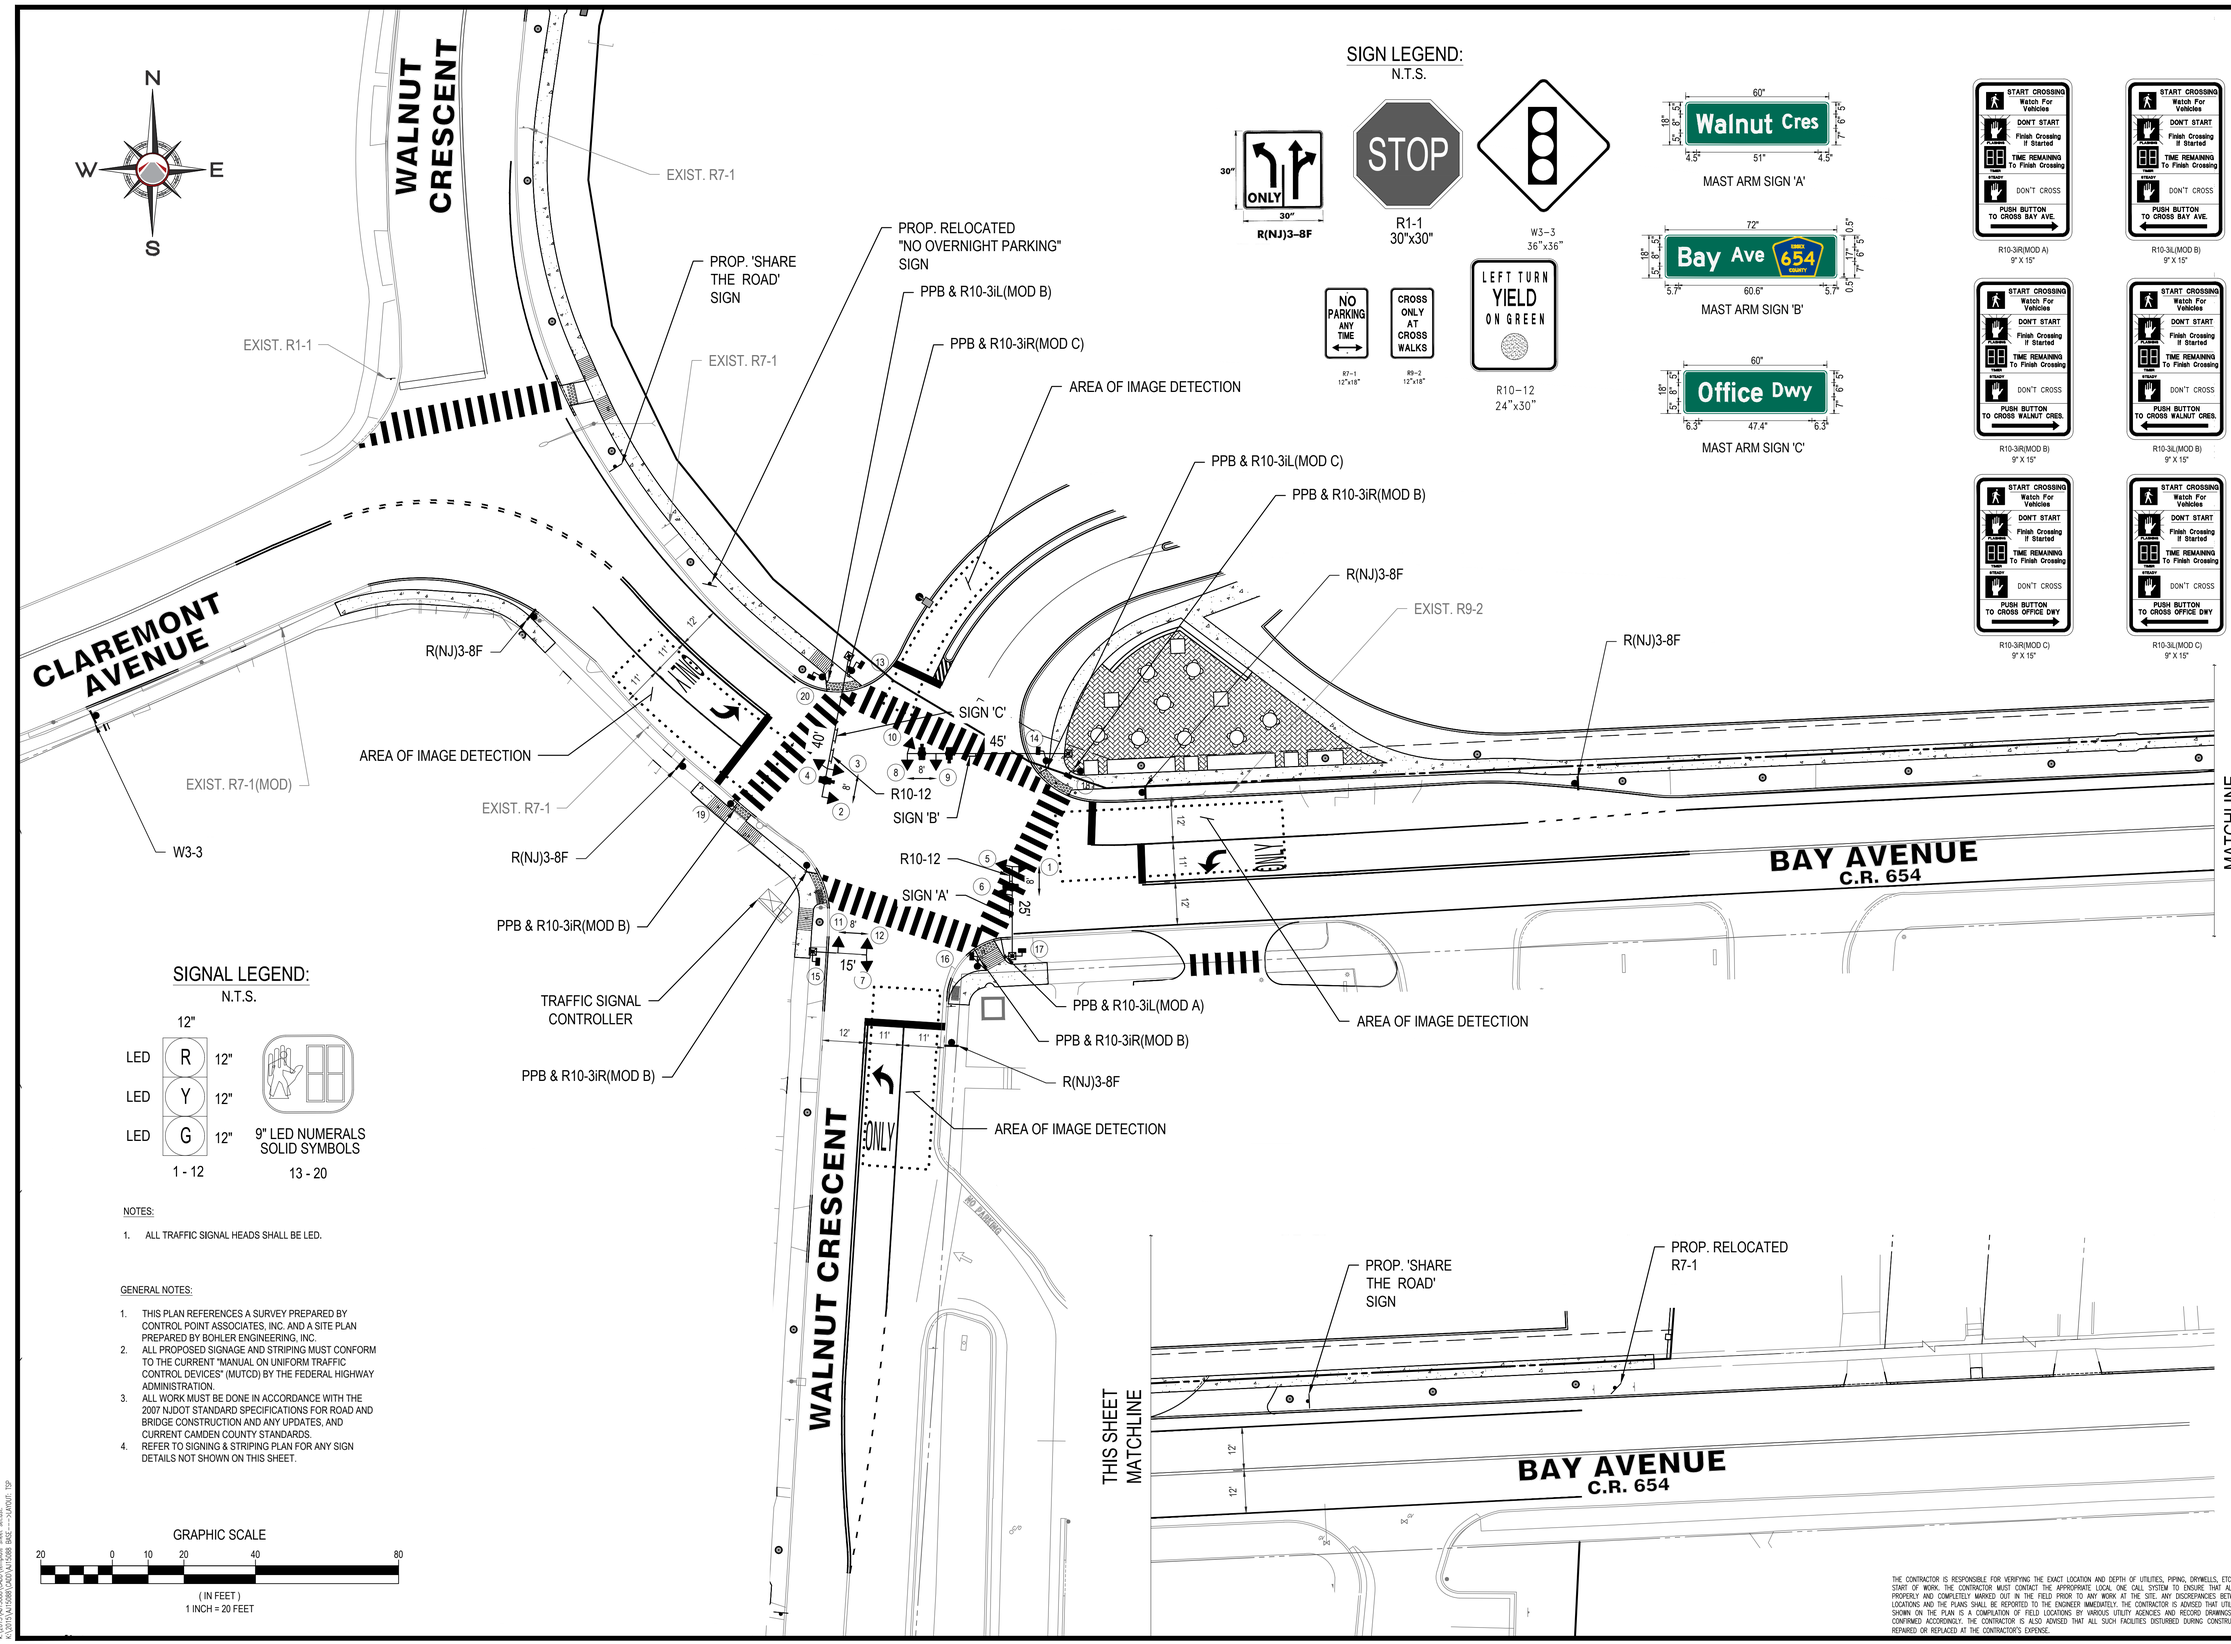

SIGN LEGEND:

N.T.S.

SIGNAL LEGEND:

N.T.S.

NOTES:

1. ALL TRAFFIC SIGNAL HEADS SHALL BE LED.

GENERAL NOTES:

1. THIS PLAN REFERENCES A SURVEY PREPARED BY CONTROL POINT ASSOCIATES, INC. AND A SITE PLAN PREPARED BY BOHLER ENGINEERING, INC.
2. ALL PROPOSED SIGNAGE AND STRIPING MUST CONFORM TO THE CURRENT "MANUAL ON UNIFORM TRAFFIC CONTROL DEVICES" (MUTCD) BY THE FEDERAL HIGHWAY ADMINISTRATION.
3. ALL WORK MUST BE DONE IN ACCORDANCE WITH THE 2007 NJDOT STANDARD SPECIFICATIONS FOR ROAD AND BRIDGE CONSTRUCTION AND ANY UPDATES, AND CURRENT CAMDEN COUNTY STANDARDS.
4. REFER TO SIGNING & STRIPING PLAN FOR ANY SIGN DETAILS NOT SHOWN ON THIS SHEET.

GRAPHIC SCALE

20 0 10 20 40 80

(IN FEET)
1 INCH = 20 FEET

THE CONTRACTOR IS RESPONSIBLE FOR VERIFYING THE EXACT LOCATION AND DEPTH OF UTILITIES, PIPING, DRYWELLS, ETC. PRIOR TO THE START OF WORK. THE CONTRACTOR MUST CONTACT THE APPROPRIATE LOCAL ONE CALL SYSTEM TO ENSURE THAT ALL UTILITIES ARE PROPERLY AND COMPLETELY MARKED OUT IN THE FIELD PRIOR TO ANY WORK AT THE SITE. ANY DISCREPANCIES BETWEEN THE FIELD LOCATIONS AND THE PLANS SHALL BE REPORTED TO THE ENGINEER IMMEDIATELY. THE CONTRACTOR IS ADVISED THAT UTILITY INFORMATION SHOWN ON THE PLAN IS A COMPILATION OF FIELD LOCATIONS BY VARIOUS UTILITY AGENCIES AND RECORD DRAWINGS AND MUST BE CONFIRMED ACCORDINGLY. THE CONTRACTOR IS ALSO ADVISED THAT ALL SUCH FACILITIES DISTURBED DURING CONSTRUCTION MUST BE REPAIRED OR REPLACED AT THE CONTRACTOR'S EXPENSE.

ATLANTIC TRAFFIC+DESIGN
Warren, New Jersey Hauppauge, New York New York, New York

THE ARCHITECTURAL WORKS AND CONCEPTS OF THESE PLANS ARE, AND AT ALL STAGES OF USE OR DEVELOPMENT SHALL REMAIN, THE EXCLUSIVE PROPERTY OF ATLANTIC TRAFFIC + DESIGN, INC. ANY UNAUTHORIZED USE, REPRODUCTION AND/OR DISTRIBUTION OF THESE PLANS WITHOUT THE EXPRESS WRITTEN CONSENT OF ATLANTIC TRAFFIC + DESIGN, INC. MAY APPROPRIATE LEGAL ACTION BEING TAKEN AGAINST THE INFRINGING PARTY. ALL RIGHTS RESERVED. © 2018 ATLANTIC TRAFFIC + DESIGN, INC.

REVISIONS			
No.	DATE	COMMENT	BY
1	3-15-18	AS PER TWP COMMENTS	JR CC

PROTECT YOURSELF

GARDEN STATE UNDERGROUND LOCATION SERVICE 1-800-272-1000 STOP - CALL BEFORE YOU DIG

WHAT YOU DON'T KNOW CAN HURT YOU.

THE STATE OF NEW JERSEY REQUIRES NOTIFICATION OF EXCAVATORS, DESIGNERS, OR ANY PERSON PREPARING TO DISTURB THE EARTH'S SURFACE ANYWHERE IN THE STATE

PROJECT No.:	AJ15088
DRAWN BY:	JR
CHECKED BY:	CC
DATE:	10-24-2017
SCALE:	1" = 20'
CAD I.D.:	AJ15088 Base

PROJECT:

TRAFFIC SIGNAL INSTALLATION

FOR

ONE BAY URBAN RENEWAL LLC

BAY AVENUE & WALNUT CRESCENT
MONTCLAIR TWP/BOROUGH OF GLEN RIDGE
ESSEX COUNTY, NJ

NOT APPROVED FOR CONSTRUCTION

ATLANTIC TRAFFIC+DESIGN
35 Technology Drive
Warren, New Jersey 07059
908-769-5588
Nj Certificate of Authorization No. 24GA27957900

COREY M. CHASE
PROFESSIONAL ENGINEER
NEW JERSEY LICENSE NO. 47470

SHEET TITLE:

TRAFFIC SIGNAL PLAN

SHEET NUMBER: 1 OF 1

REVISION 1 3/15/2018

D:\2015\08\8 - 15\15-042\TPK plotted
K:\2015\15-08\8-15\042\Active projects*.dwt
K:\2015\[AJ15088\CAD\AJ15088 BASE.---\AJ0001 TSP